Section A - AA

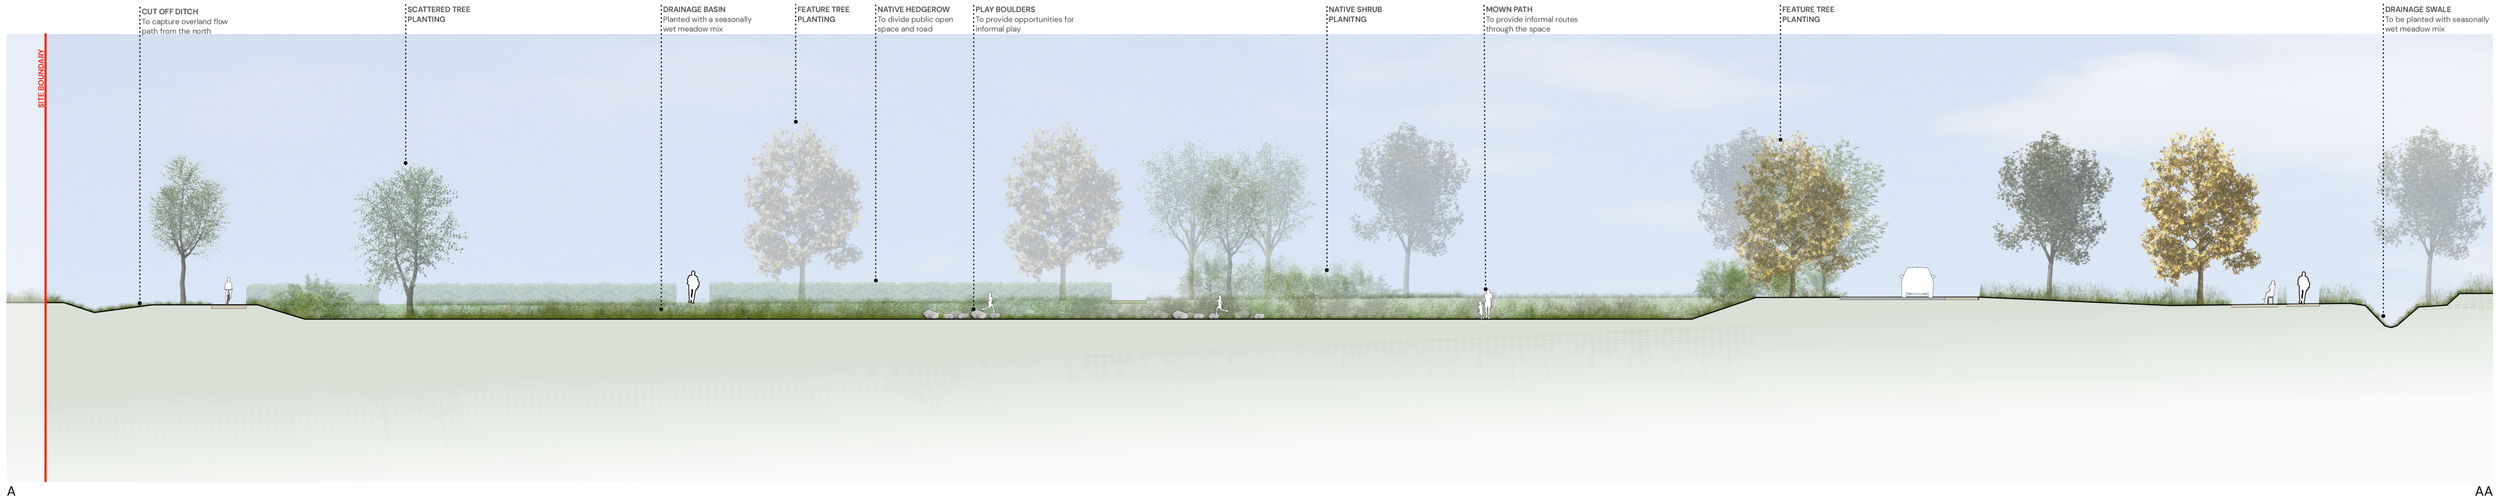

Section B - BB

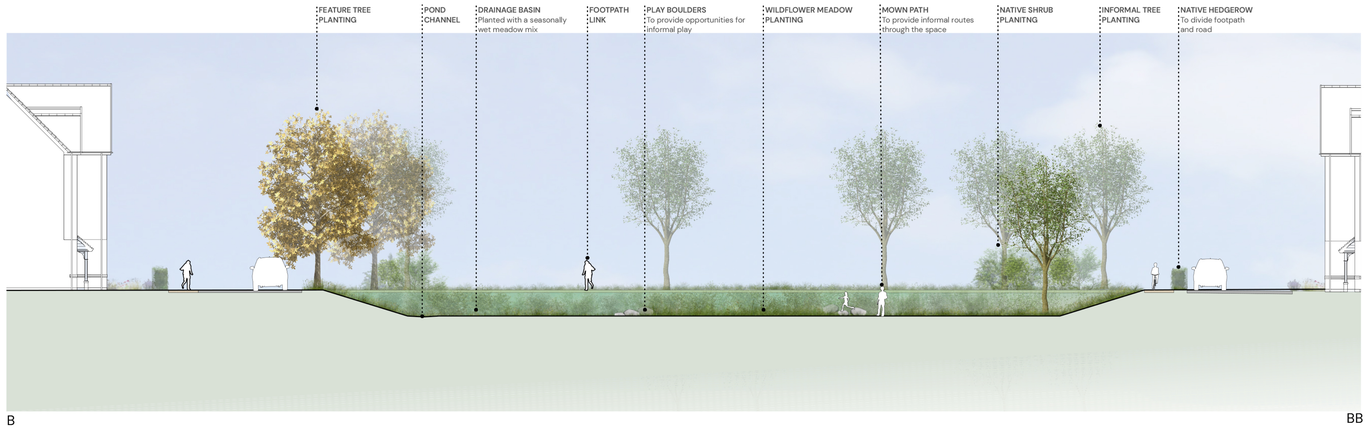

Revisions:
First Issue- 25/04/2023 LAB
A - (26/04/2023 LAB) Levels amended to engineers' proposal and house type updated
B - (10/05/2023 LAB) Layout updated and pond channel annotation added to section B-BB

0 10m N

Indicative Landscape Site Sections

Land East of Ashington Road, Rochford

Client: Bloor Homes
DRWG No: P18-2109_101
Drawn by : LAB
Date: 10/05/2023
Scale: 1:250 @ A2

Sheet No:_ REV: B
Approved by: RVF

PEGASUS GROUP

DESIGN | ENVIRONMENT | PLANNING | ECONOMICS | HERITAGE

Copyright Pegasus Planning Group Ltd. © Crown copyright and database rights 2023 Ordnance Survey 0100031673. Emapsite Licence number 0100031673. Promap License number 100020449.
Pegasus accepts no liability for any use of this document other than for its original purpose, or by the original client, or following Pegasus' express agreement to such use. T 01285641717 www.pegasusgroup.co.uk